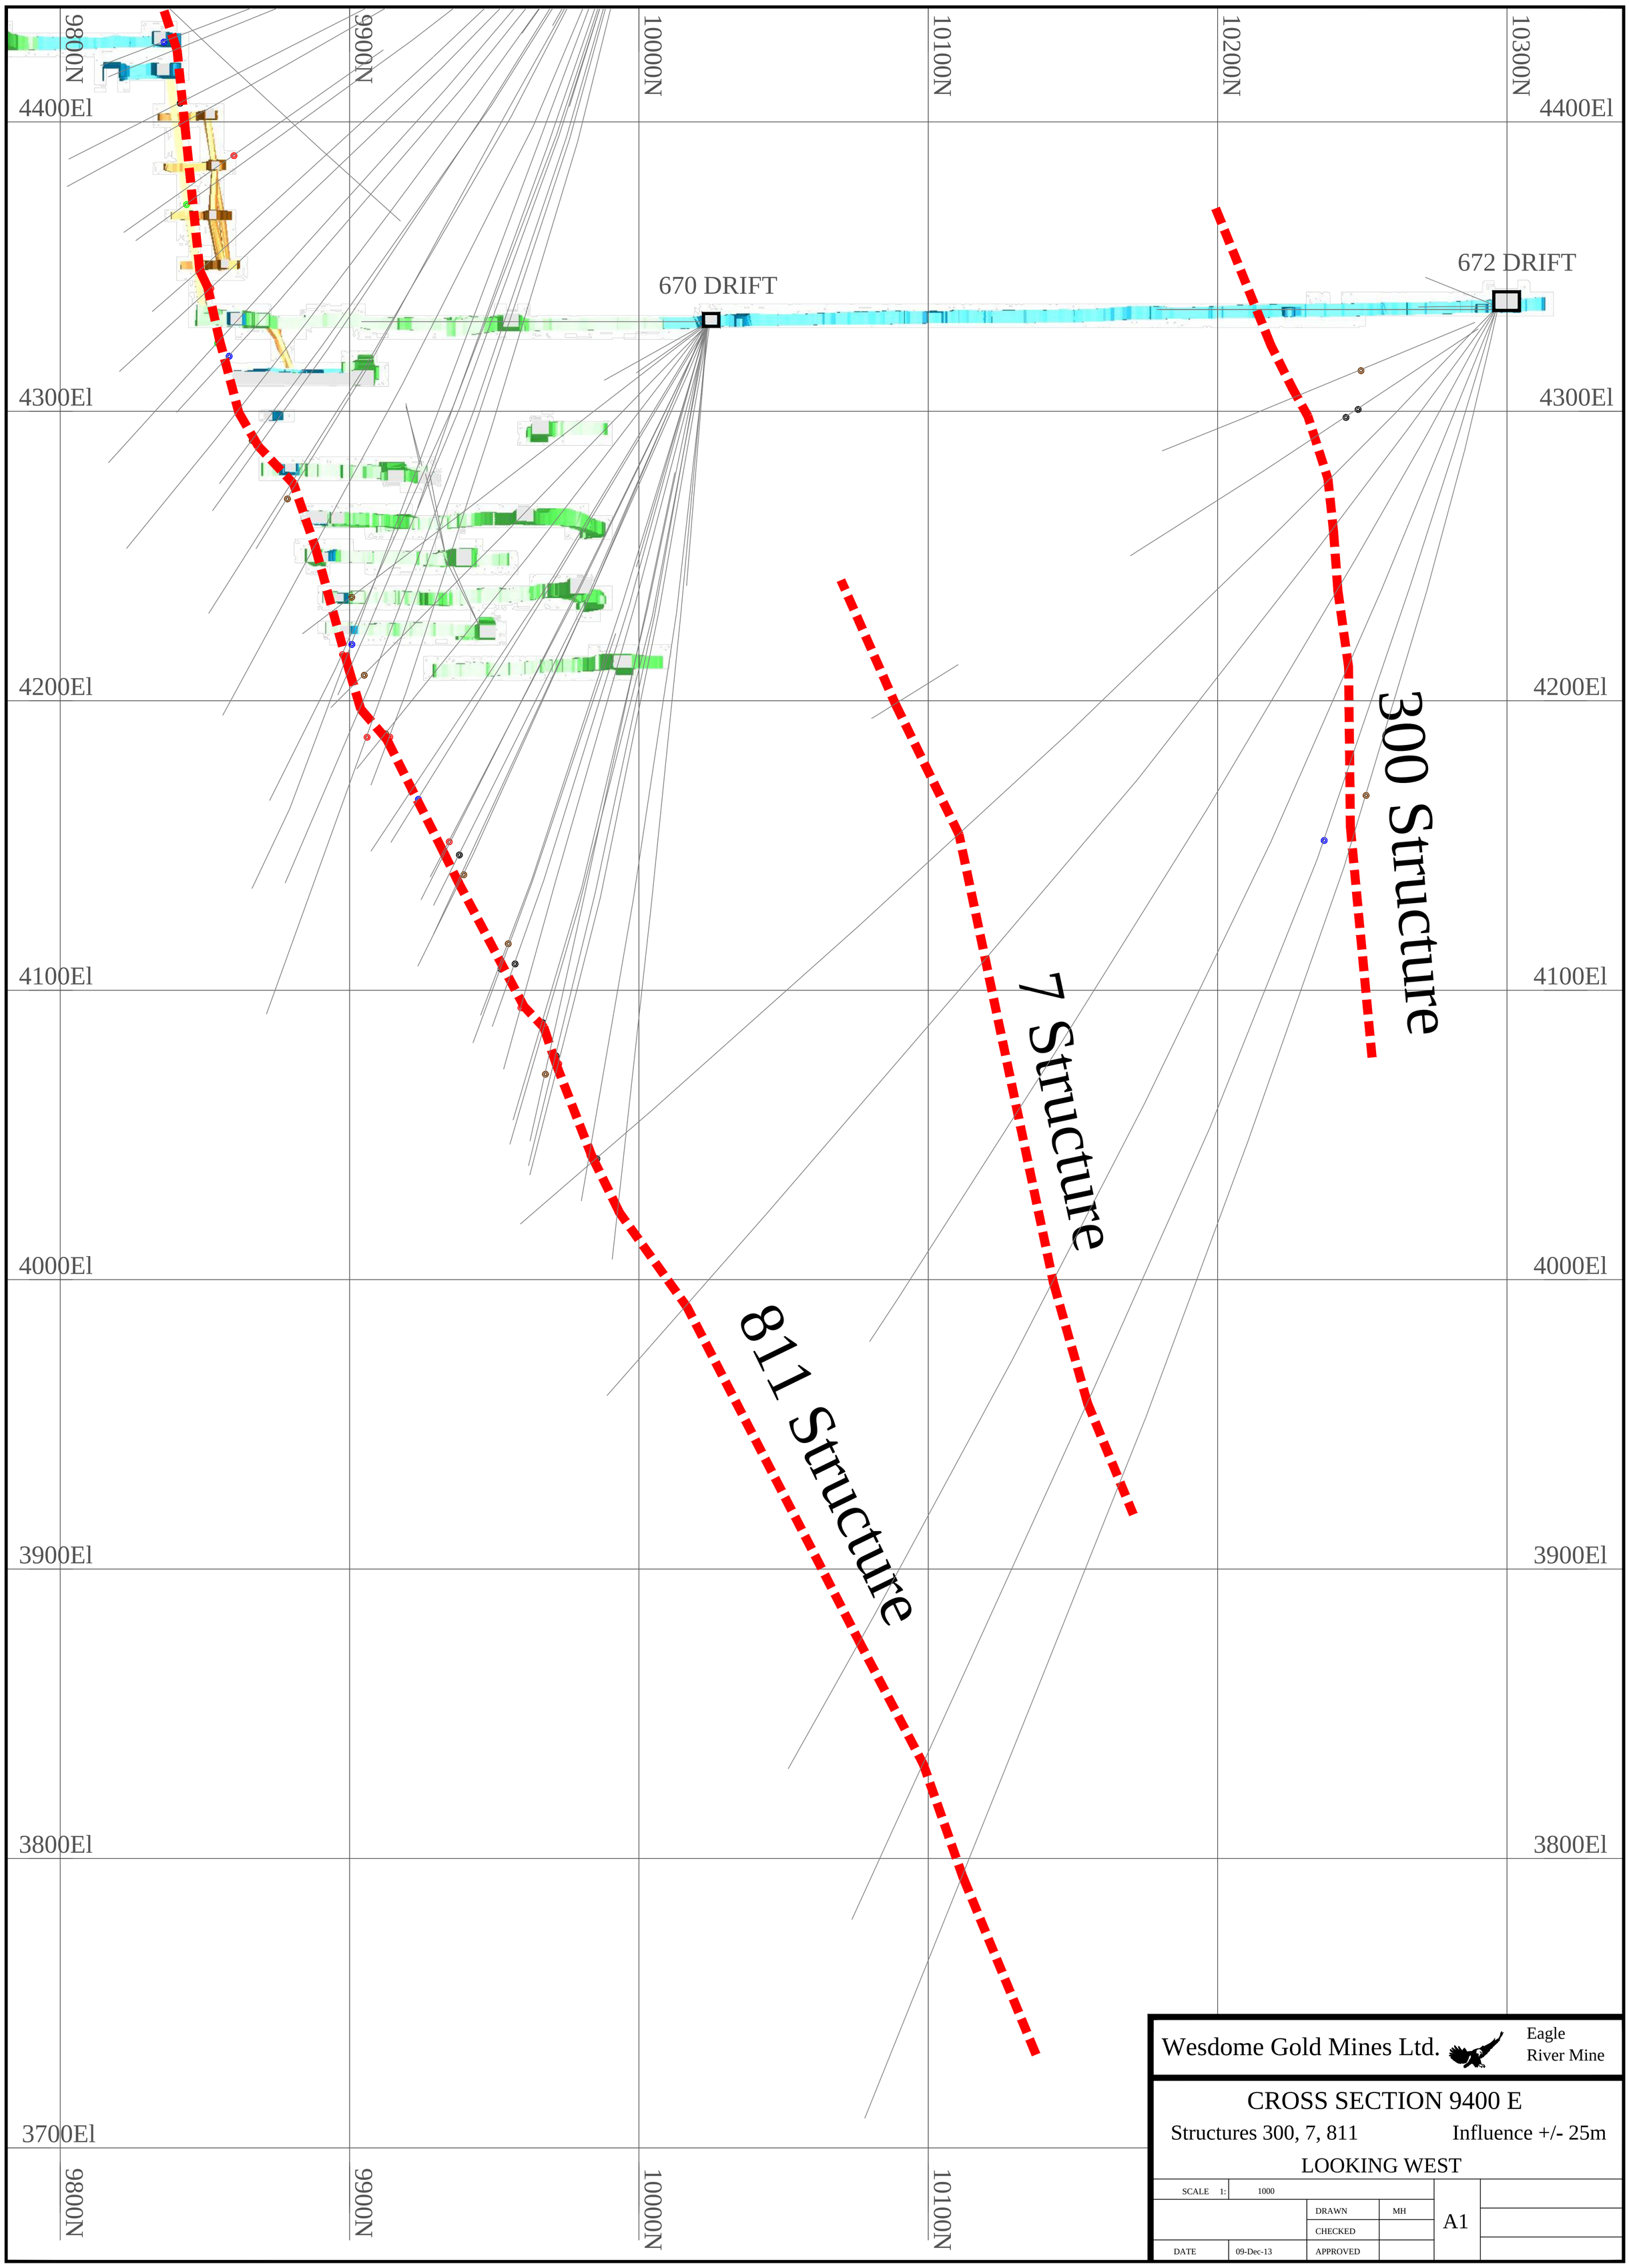

Figure 1: Schematic Crossection

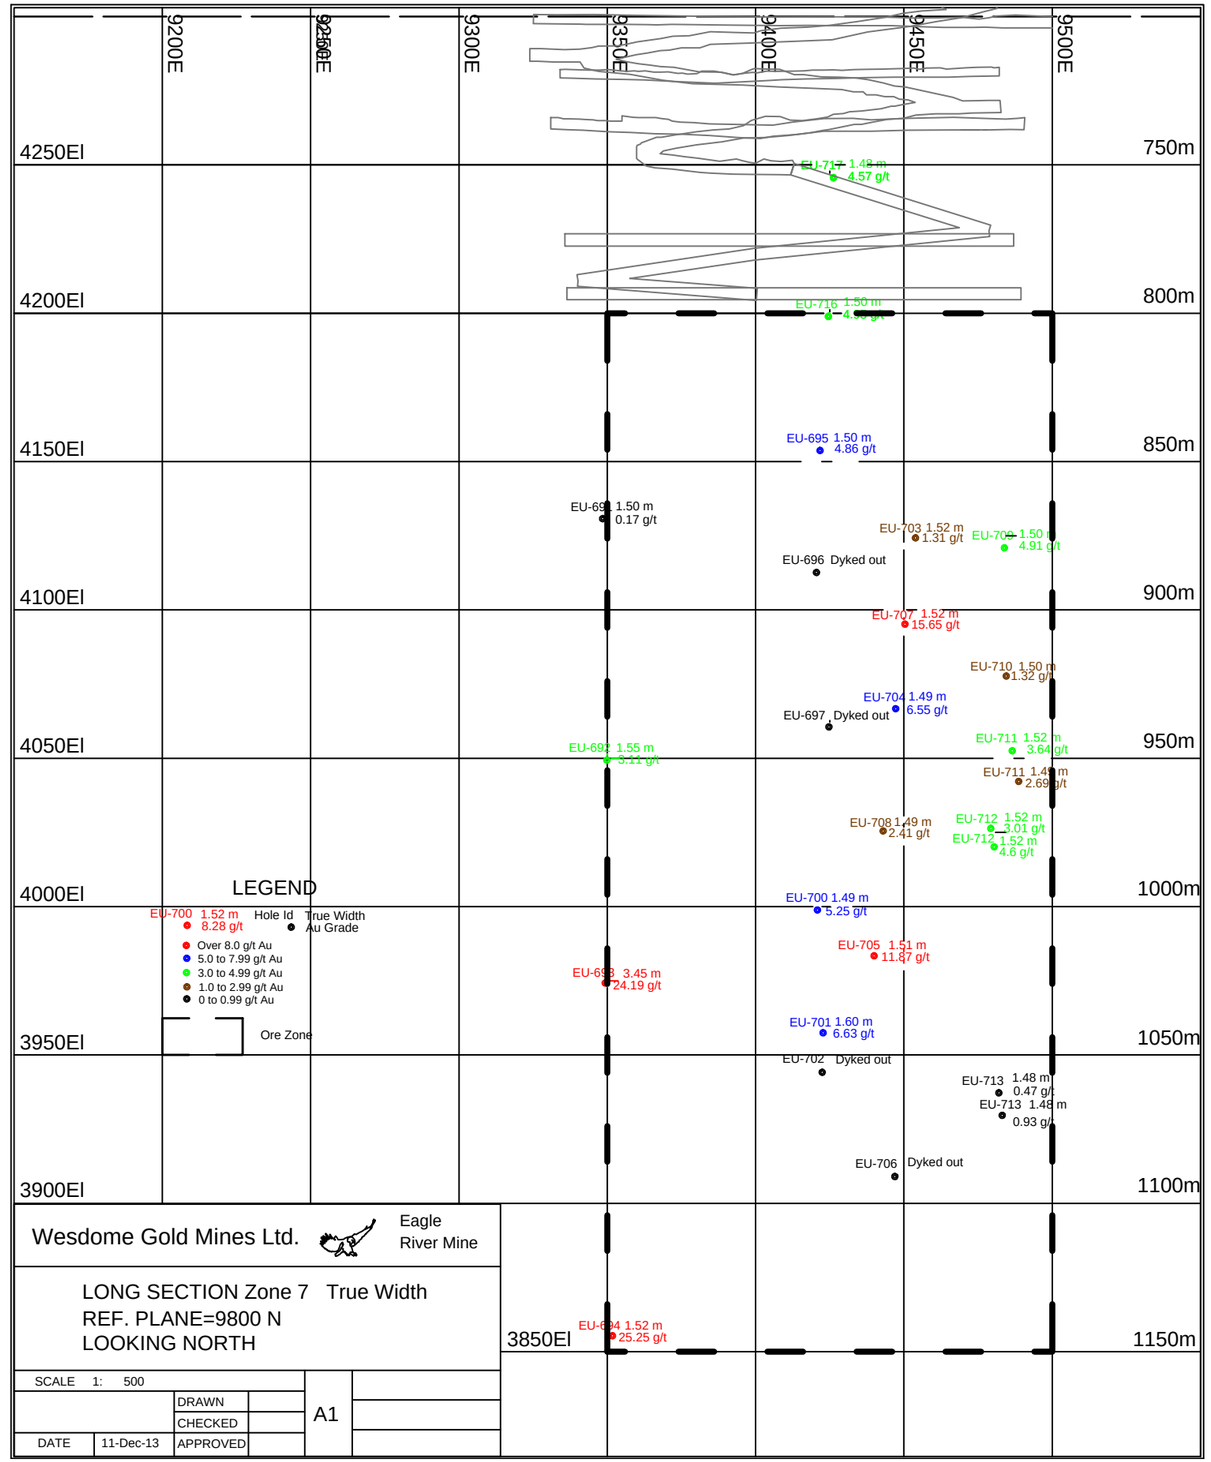

Figure 2: 7 Zone Longitudinal Projection

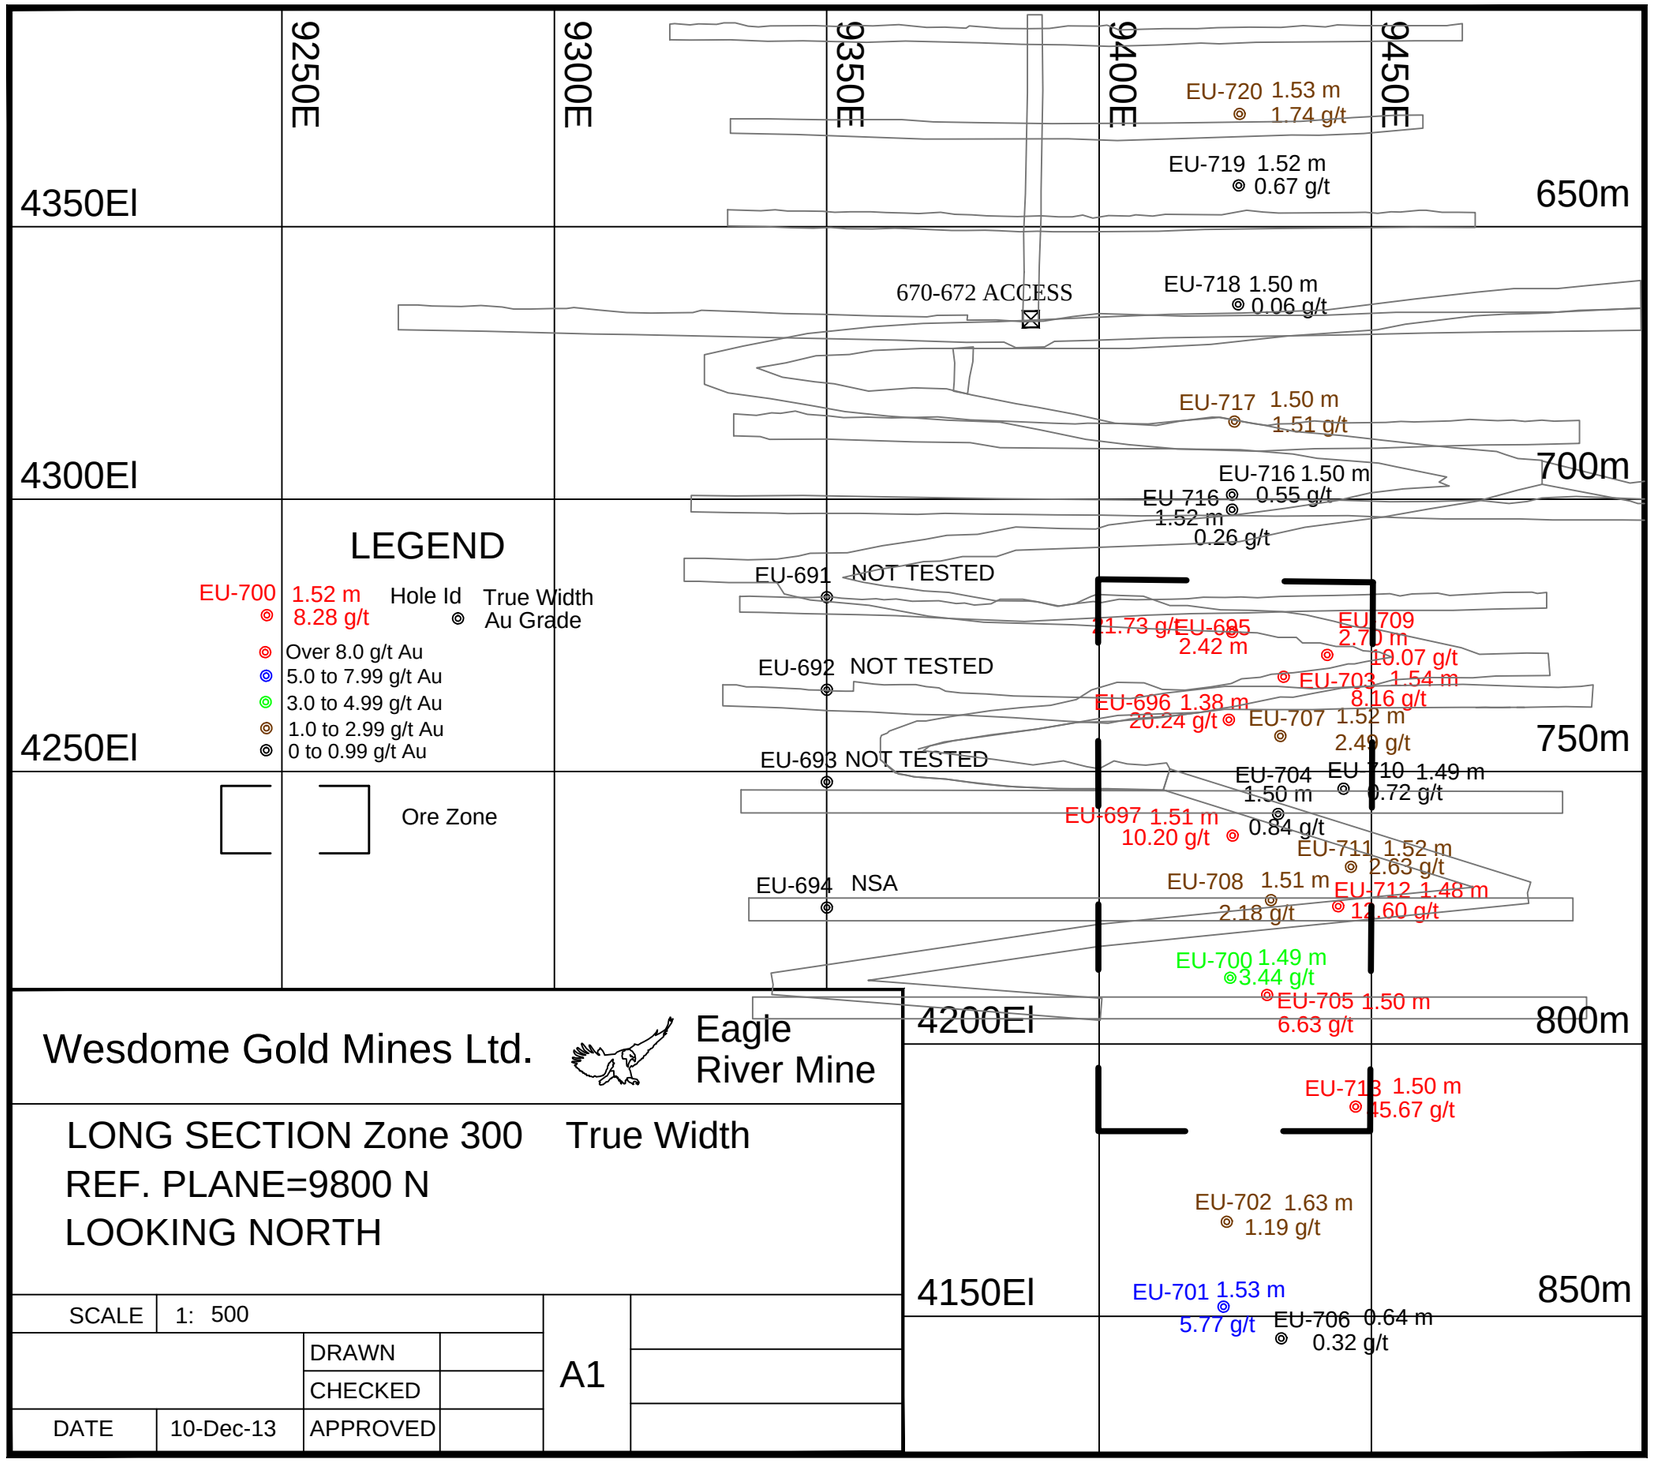

Figure 3: Zone 300 Longitudinal Projection

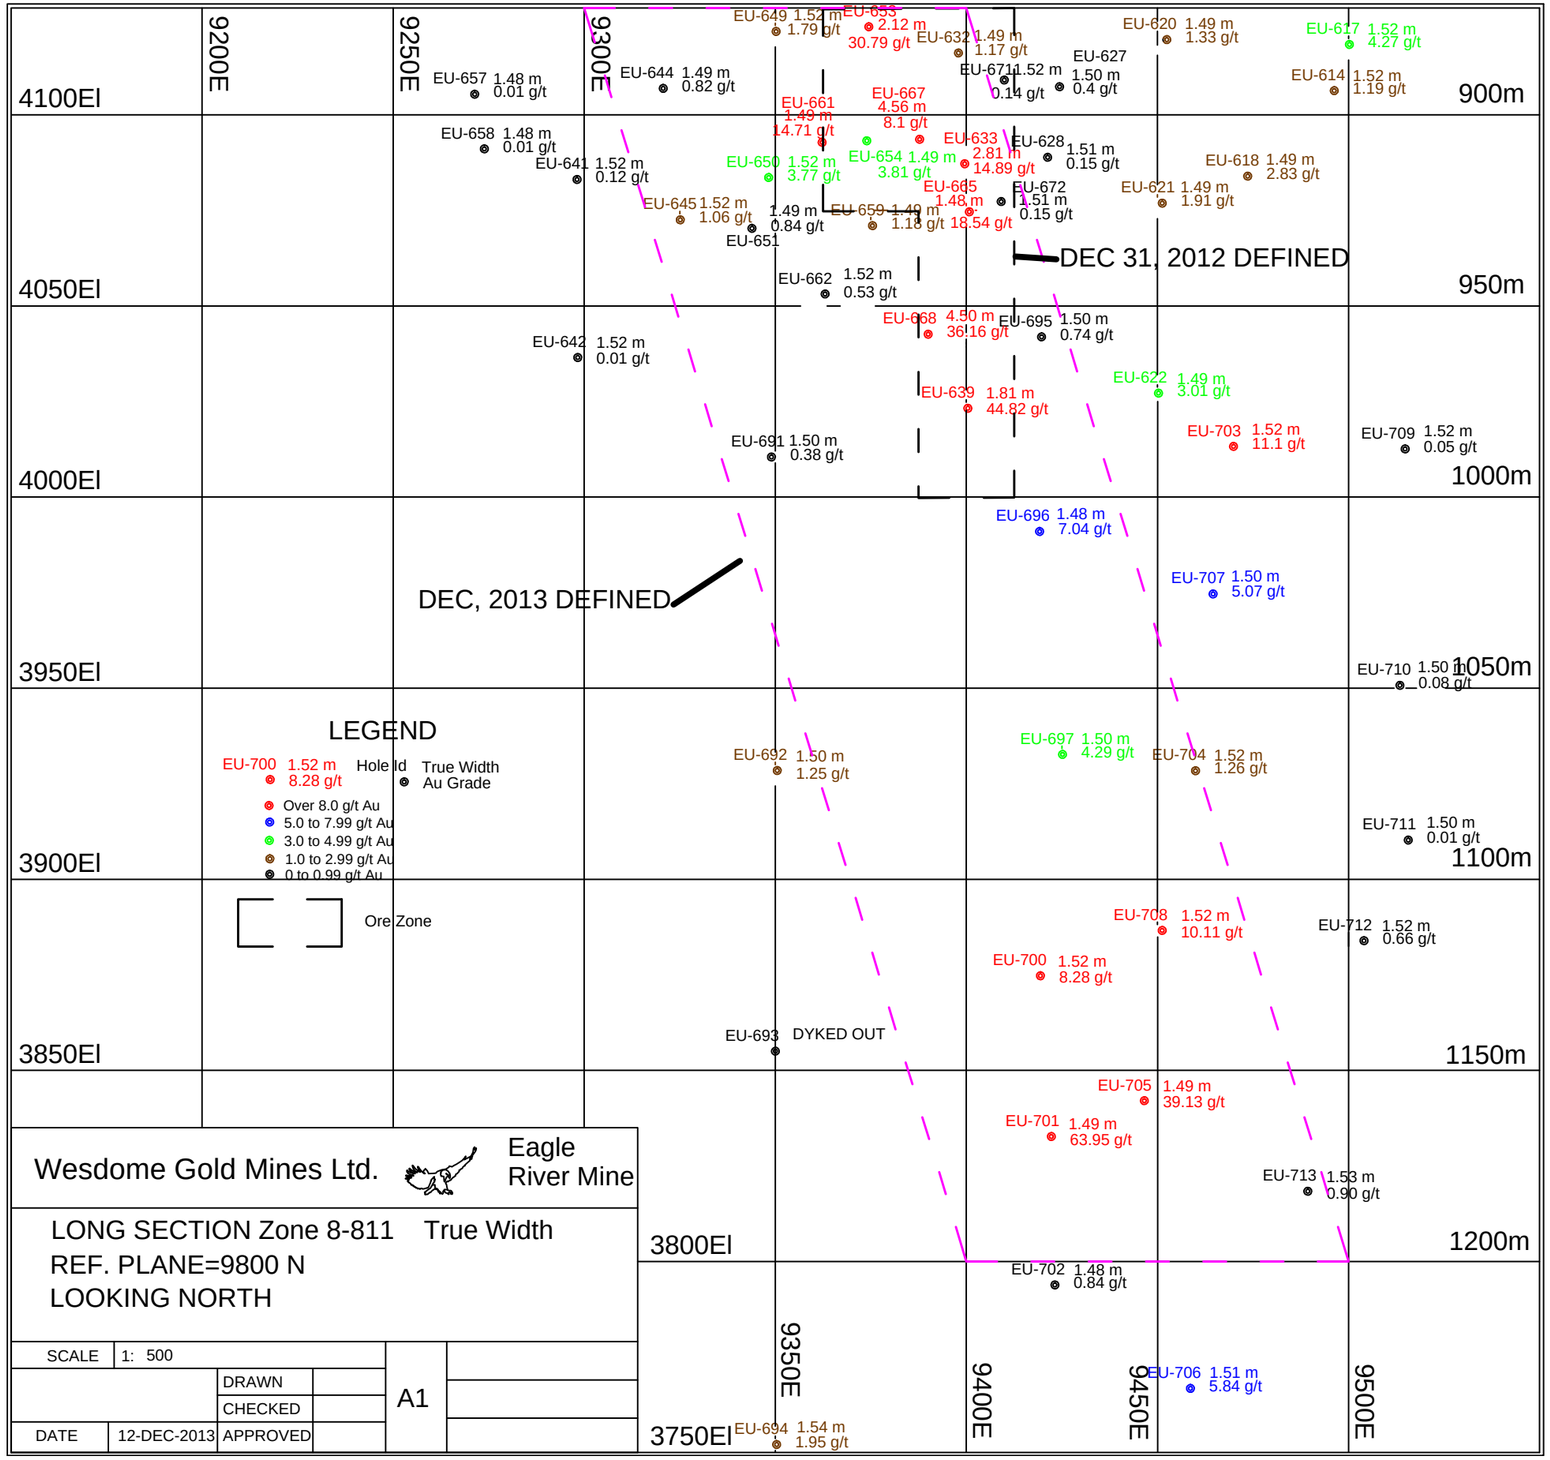

Figure 4: 811 Zone Longitudinal Projection